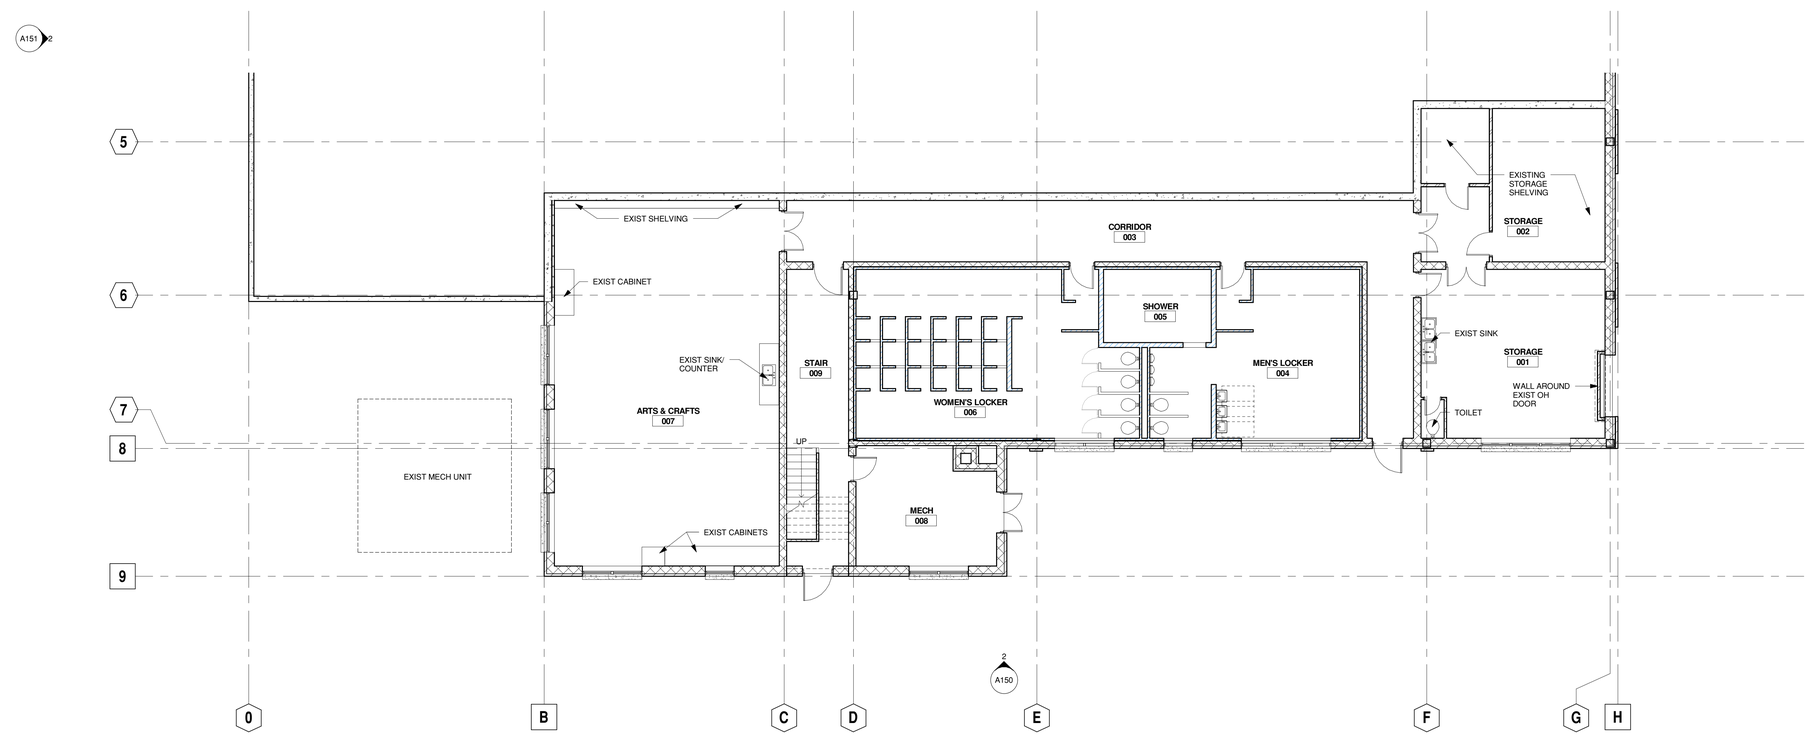

1 A110 Existing Floor Plan - Ground Floor

1/8" = 1'-0"

NORTH

11/10/2008 11:22:35 AM

LP3
architecture

Praxis3

1776 Peachtree St, NE
Suite 520 South
Atlanta, GA 30309
404-875-4500 tel

Amy Landesberg Architects

130-B New Street
Decatur, Ga. 30030
404-370-0090 tel

Copyright (c) 2008 LP3 Architecture

All reports, plans, specifications, computer files, field data, notes and other documents and instruments prepared by LP3 Architecture shall retain all common law, statutory and other reserved rights, including copyright thereto.

This drawing may not be reproduced in whole or in part without written permission of LP3 Architecture. It is to be returned upon request. Scales as stated are valid on the original drawings which are 30" x 42".

Rev	Date	Comments

Client:

City of Decatur

509 North McDonough St
Decatur, GA 30030

Project:

Decatur Recreation Center

231 Sycamore Street
Decatur, GA 30030

Project Number: 08088
Drawn By: JL
Checked By: DH
Approved By: DH

Sheet Title:

Existing Ground Floor Plan

Sheet Number:

A110

NOT RELEASED FOR CONSTRUCTION AND PERMIT